REQ. PER UNIT	USED ON MODEL	ASS'Y. NO.	DATE		
1	VLRB-1	A-3681	3·18·65	AC-192	Ø

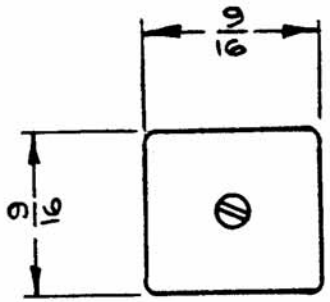

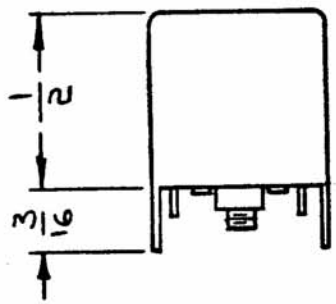

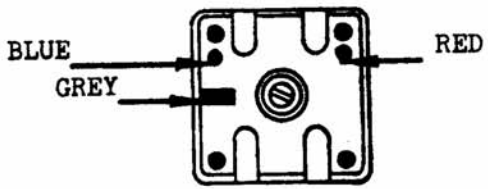

ELECTRICAL SPECS.
(WITH SLUG INSERTED)

OPERATING FREQUENCY:
INDUCTANCE @ 790 KCS
PRIMARY: 590 µh ±10 µh
SECONDARY: NOT RATED
"Q" (PRIMARY)@ 150 KCS: >60

MECHANICAL SPEC.

TURNS
PRIMARY: 232
SECONDARY: ~~2~~
COLOR CODE: GREY
CASE: COPPER CAN
CASE FINISH: TIN-PLATED
QUANTITY TERM: -4
MATERIAL:
CORE & SLUG: POWDERED IRON

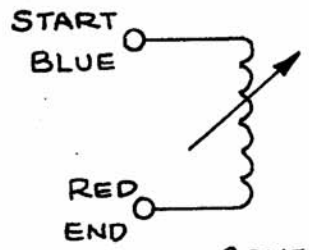

SCHEMATIC DIAGRAM

SYM	DESCRIPTION	DATE	CH. NO.	DRAFTS	CHECKER	ENG. APP.
Ø	ORIGINAL RELEASE FOR PRODUCTION	4.7.65	Ø	DL		
X	EXPER. RELEASE	3·18·65	X	HLA	~~GK~~	

UNLESS OTHERWISE SPECIFIED DIMENSIONS ARE IN INCHES AND INCLUDE CHEMICALLY APPLIED OR PLATED FINISHES

TOLERANCES: DECIMALS .X ±.05, .XX ±.01, .XXX ±.005; FRACTIONS ± 1/64; ANGLES ± 0° 30'

SCALE

CODE A

2-A-3920

REQ.	ITEM	PART NO.	DESCRIPTION	SYMBOL
		~~4~~	THE TECHNICAL MATERIEL CORP. MAMARONECK. NEW YORK	
		STOCK SIZE ~~4~~	COIL, RF, ADJUSTABLE	
		MATERIAL ~~4~~ ~~4~~		
		TYPE & TEMPER / HEAT TREAT. SPEC.	H. AUSTIN 3-29-65	
		FINISH & SPEC. NO. ~~4~~	DRAWN / CHECKED / FINAL APPROVAL	
			TAB	
			ELEC. DES. APP. / MECH. DES. APP.	
			AC-192	Ø

REPROVEL NO. 440H 16106