REQ. PER UNIT	USED ON			MS4879	Ø
	MODEL	ASS'Y. NO.	DATE		
2	TSTE-10K	AF105	2-15-66		

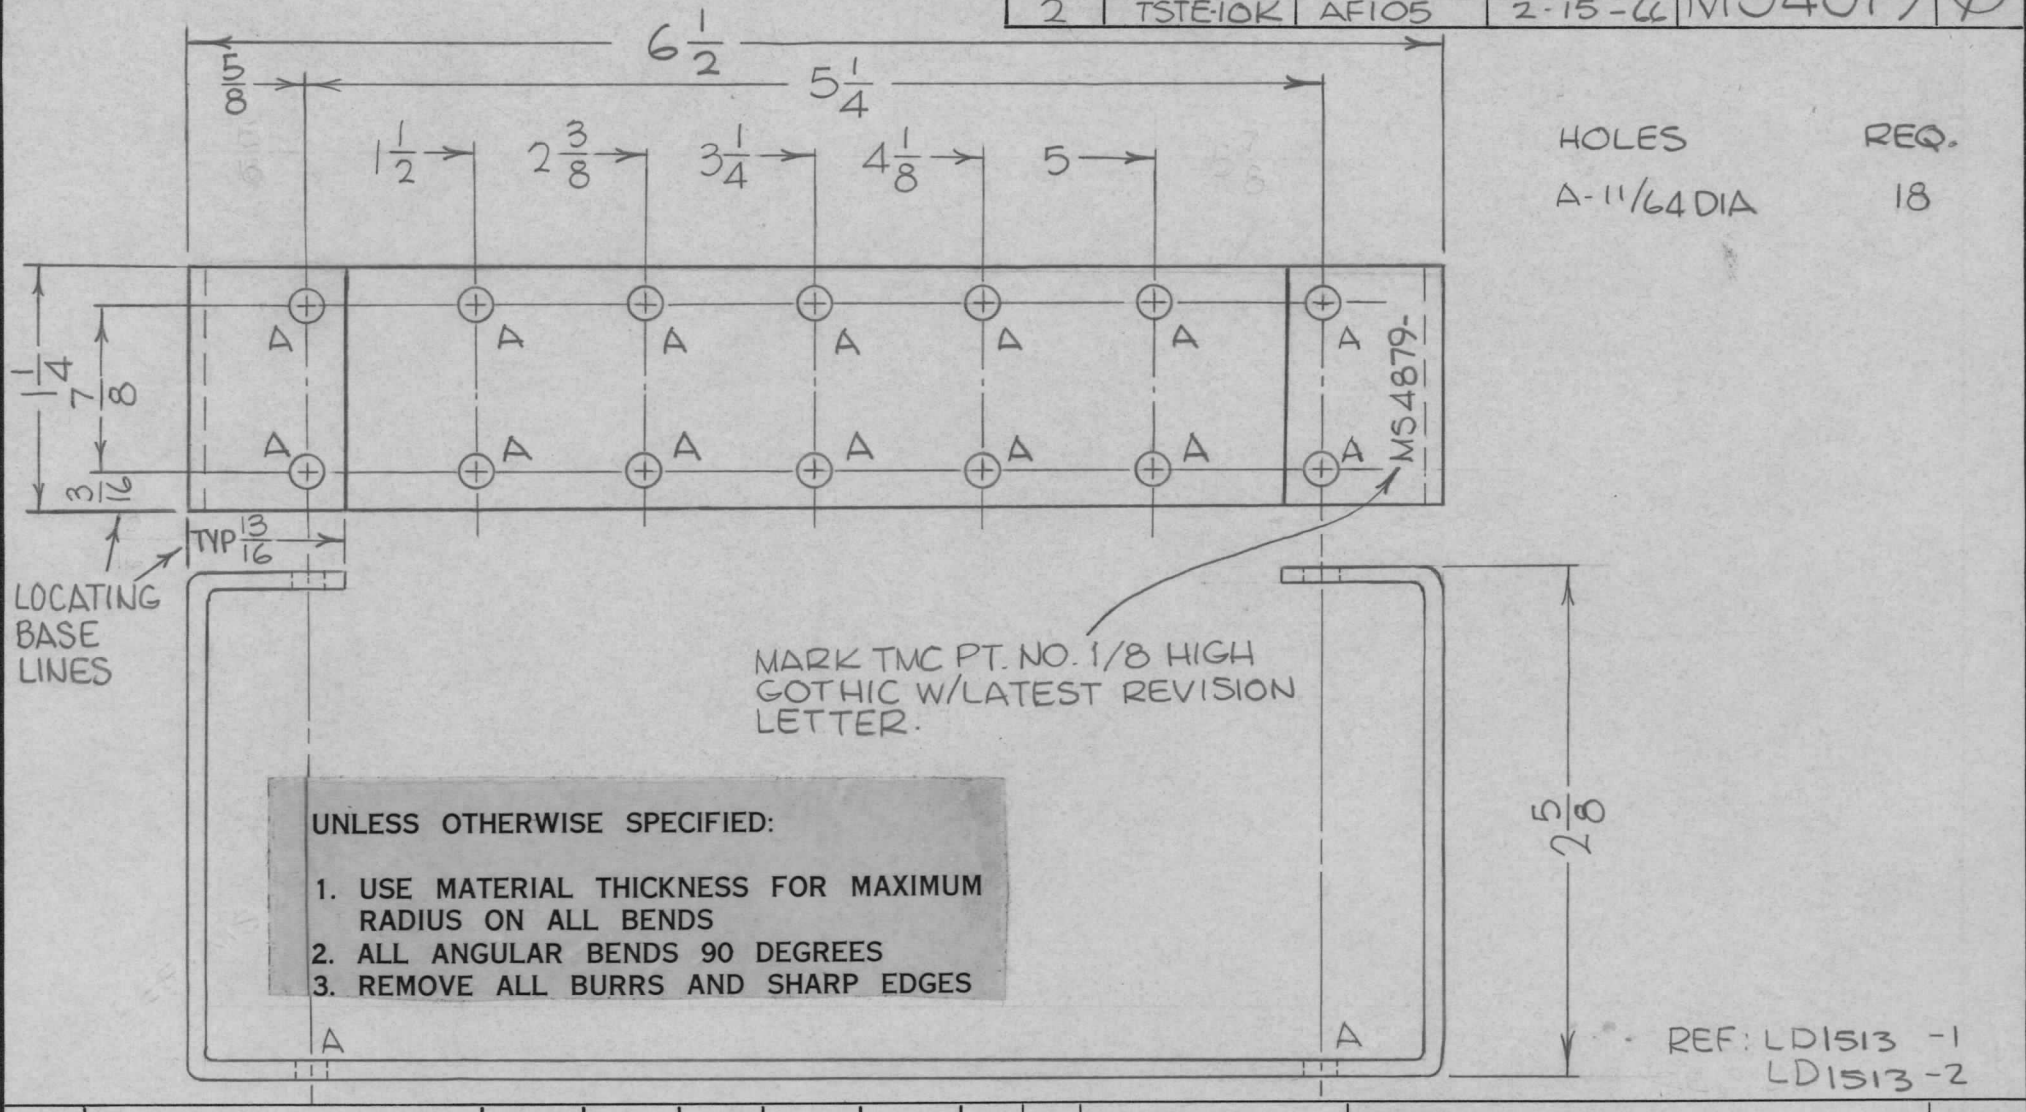

HOLES	REQ.
A-11/64 DIA	18

UNLESS OTHERWISE SPECIFIED:

1. USE MATERIAL THICKNESS FOR MAXIMUM RADIUS ON ALL BENDS
2. ALL ANGULAR BENDS 90 DEGREES
3. REMOVE ALL BURRS AND SHARP EDGES

REF: LD1513 -1
LD1513 -2

SYM	DESCRIPTION	DATE	CH. NO.	DRAFTS	CHECKER	ENG. APP.
Ø	ORIGINAL RELEASE FOR PRODUCTION	12.2866	~~MM~~	WHO		
X1	④ A" HLS ADDED IN LINE WITH ④ MTG. HOLES	2-18-66	~~M~~	JC	JCB	

UNLESS OTHERWISE SPECIFIED
DIMENSIONS ARE IN INCHES AND INCLUDE CHEMICALLY APPLIED OR PLATED FINISHES

TOLERANCES
DECIMALS .X ± .05, .XX ± .01, .XXX ± .005
FRACTIONS ± 1/64
ANGLES ± 0° 30'

SCALE

CODE

REQ.	ITEM	PART NO.	DESCRIPTION	SYMBOL
		BUDETTI		

.081 THICK — STOCK SIZE

ALUMINUM — MATERIAL

5052-H32 — TYPE & TEMPER

S404-IRIDITE — FINISH & SPEC. NO.

THE TECHNICAL MATERIEL CORP.
MAMARONECK. NEW YORK

BRACKET, COMPONENT MTG.

DRAWN	CHECKED	FINAL APPROVAL
JCB	11/11/66	
ELEC. DES. APP.	MECH. DES. APP.	MS4879 Ø

TMC FORM 108-A

REPROVEL NO. 440H 21540