


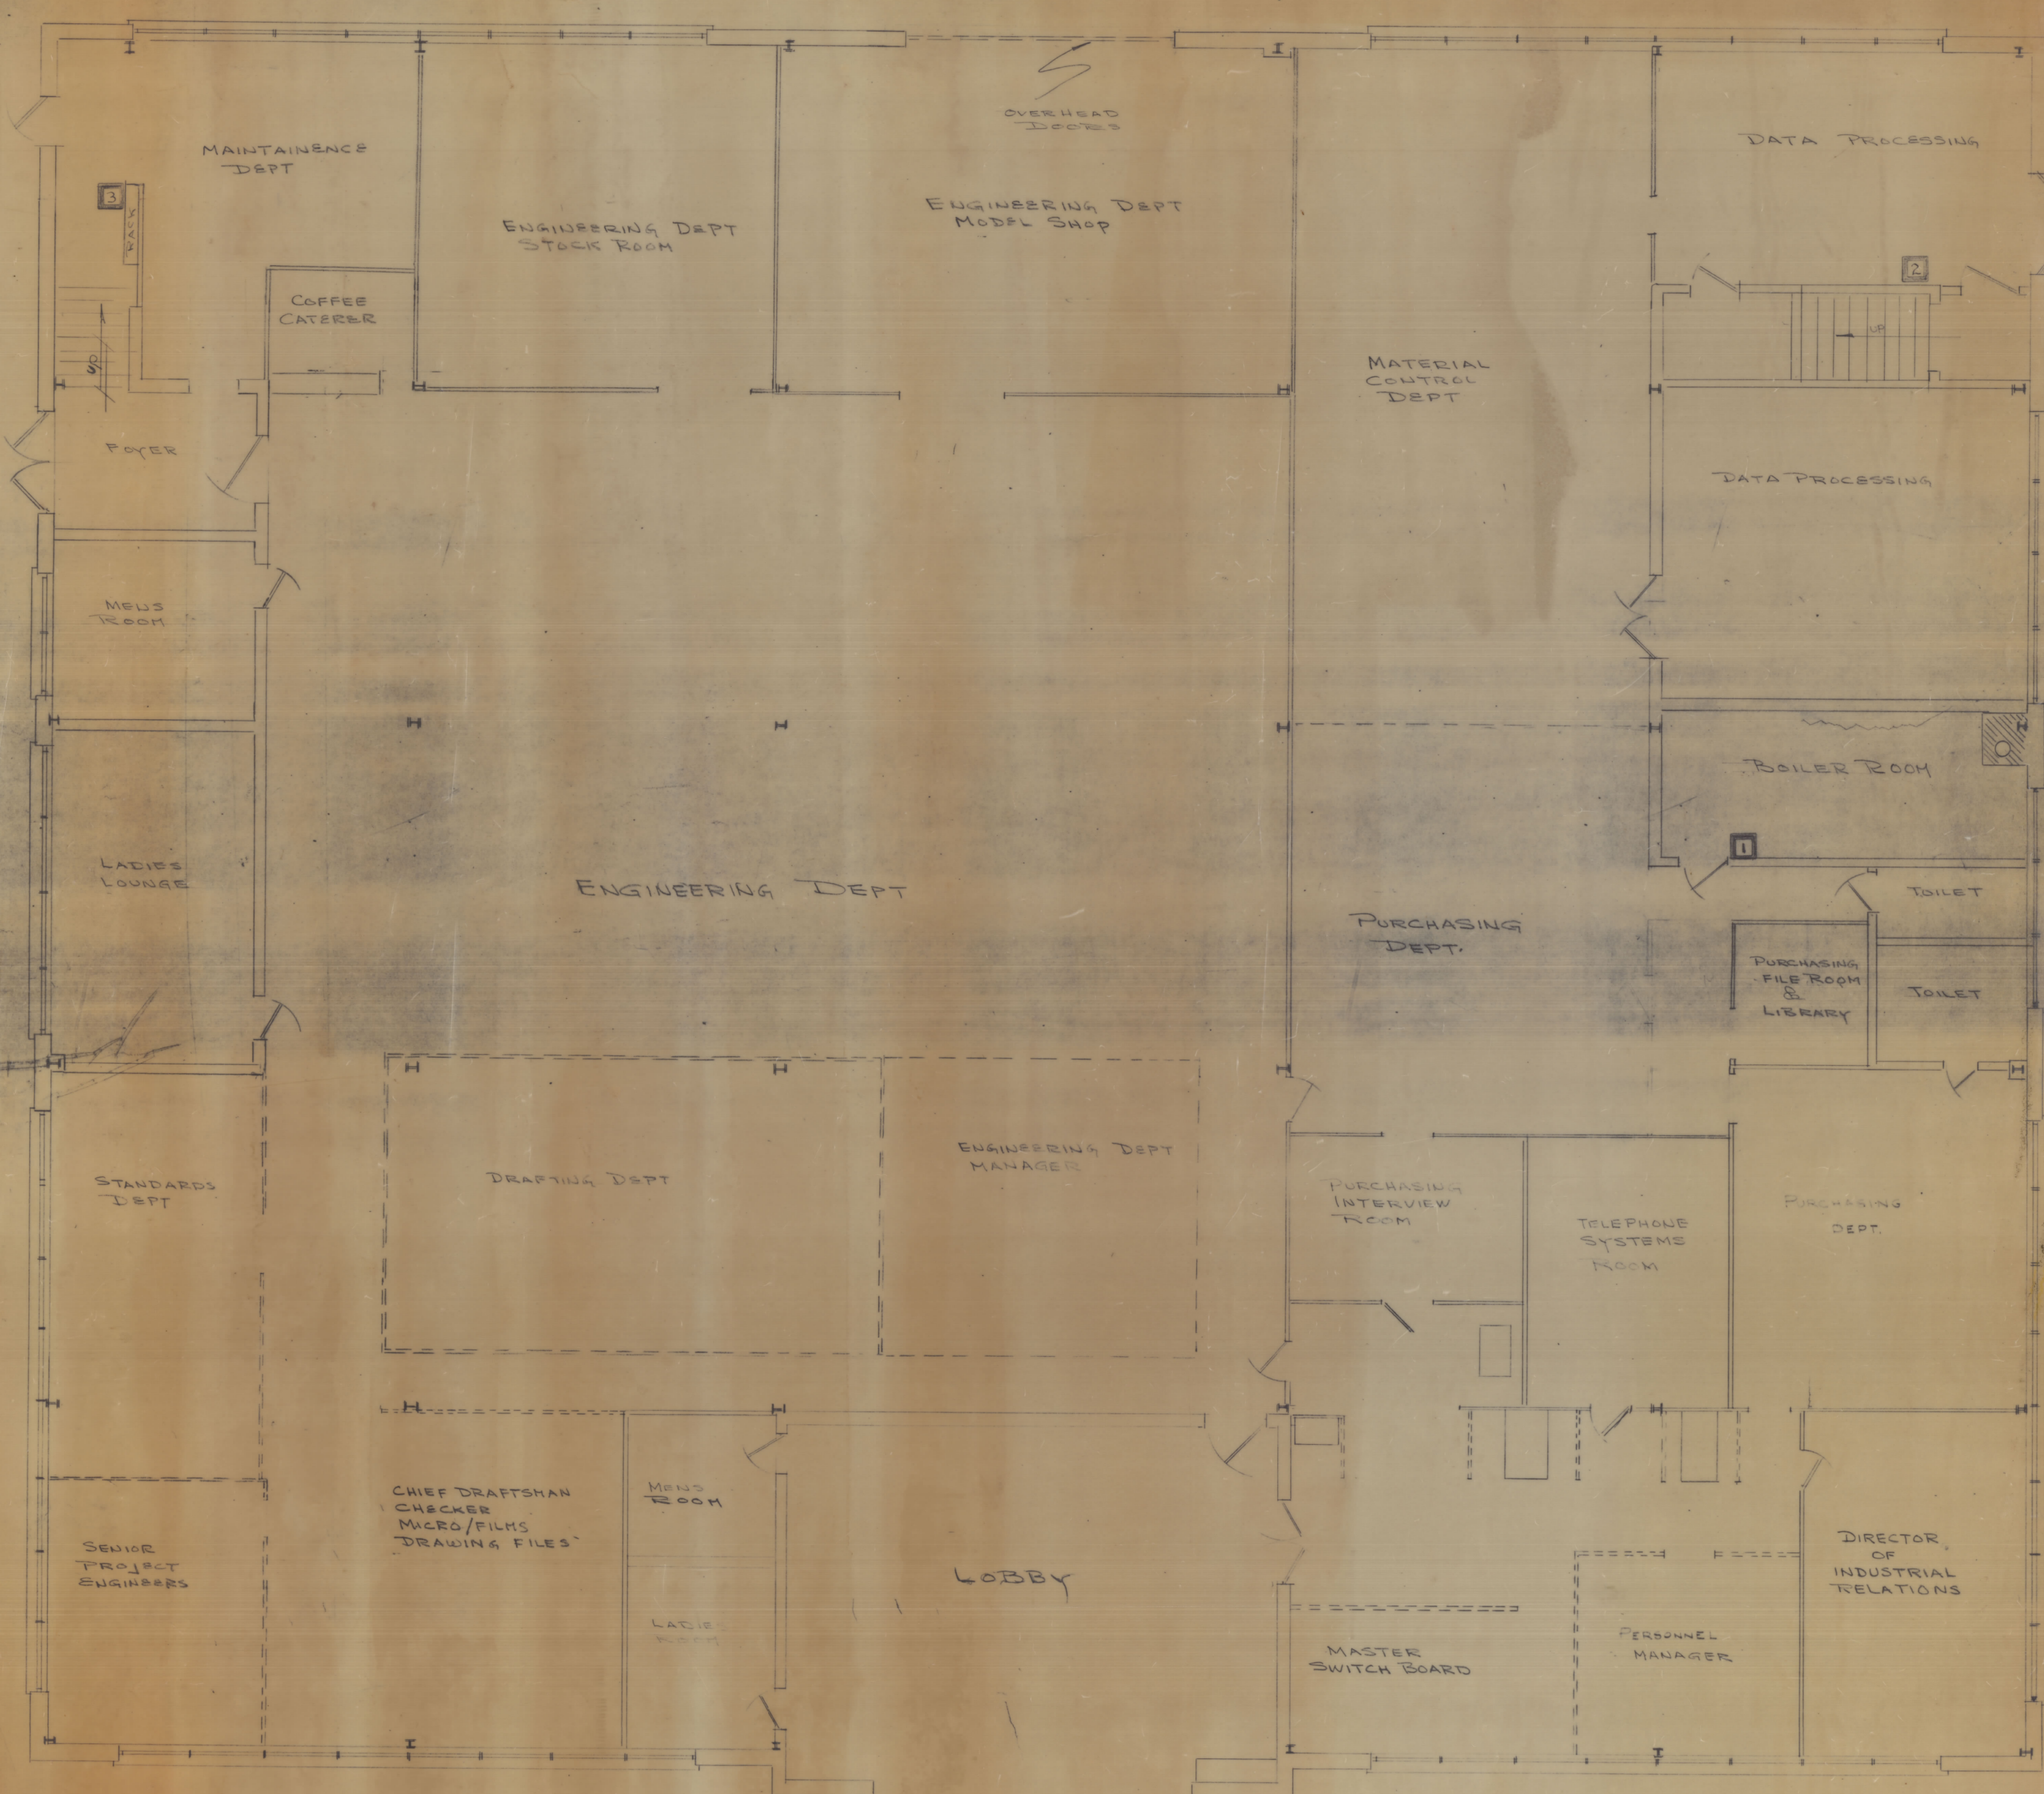

FIRST FLOOR PLAN

1/4" = 1 FT